
As suppliers of building and civil engineering products Parchem Construction Supplies Pty Ltd do not offer a design service. Information in this drawing is a suggestion only and must not be used for construction except as a signed off drawing by the specifier or contractor

This drawing is the copyright of Parchem Construction Supplies and must not be reproduced in any part without prior written permission

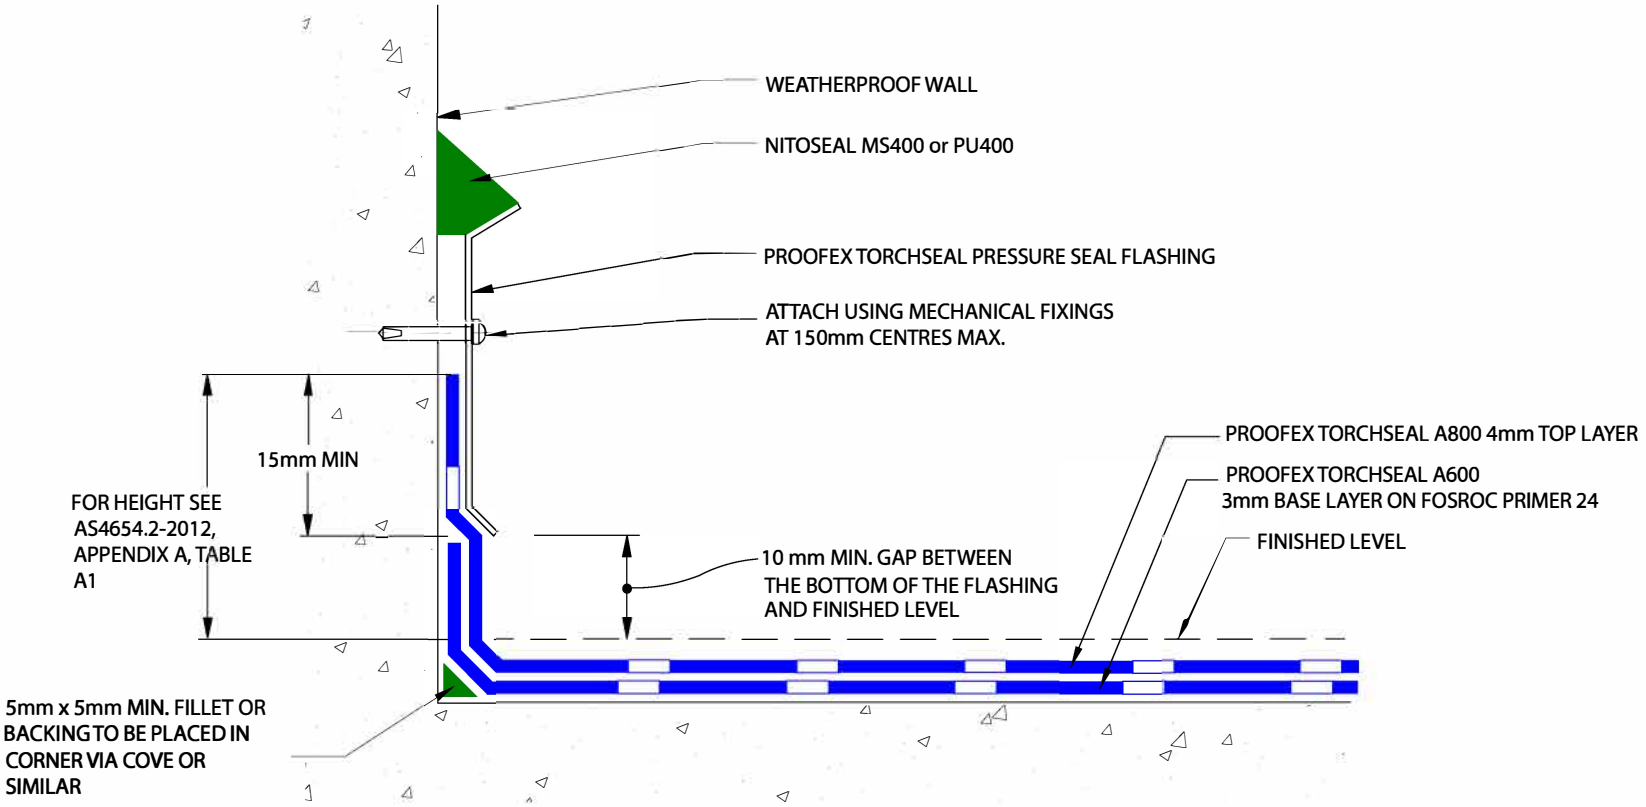

ROOF/ PODIUM DECK WATERPROOFING
TYPICAL VERTICAL UPWARD TERMINATION DETAIL
(a) PRESSURE SEAL

SCALE:- NTS
DRAWN BY:- BELMONT
DATE:- 8/7/10

LATEST AMENDMENT:- PJ
DATE:- 07/10/19

TSD/W-RPSD13

ISSUE NUMBER 4

PARCHEM CONSTRUCTION SUPPLIES
1956 DANDENONG RD CLAYTON VIC 3168

www.fosroc.com.au
1800 812 864

Fosroc and the Fosroc logo, are the trade marks of Fosroc International Limited, used under licence